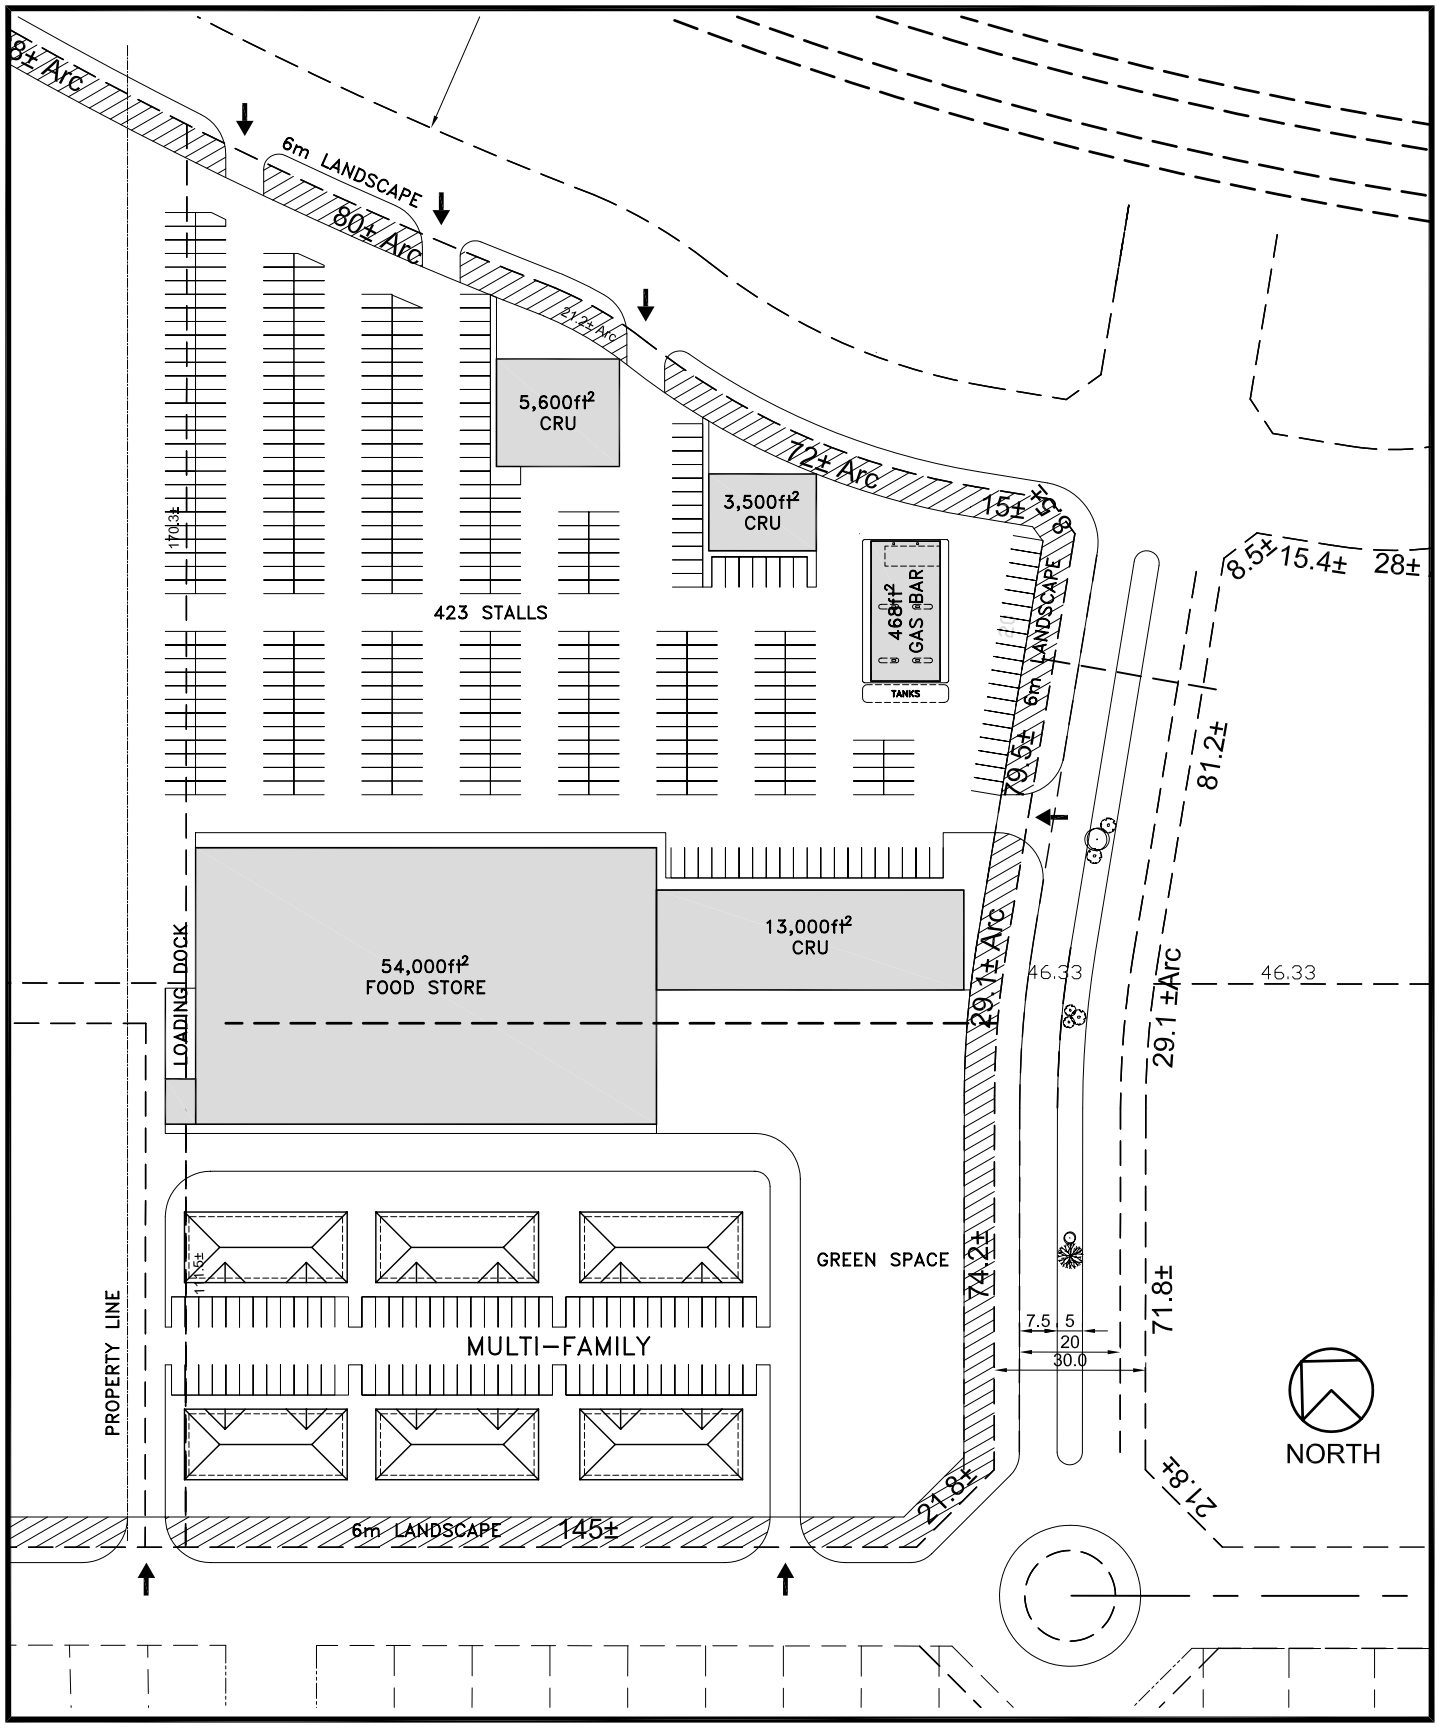

PROJECT # 0819
08.11.03.M.D)

DRAWING TITLE

AO.3

BATTLEFORD WEST PROPERTIES LTD.
BATTLEFORDS TOWNE SQUARE

BATTLEFORD, SASKATCHEWAN

KINDRACHUK AGREY
ARCHITECTURE
619 Main Street East
Saskatoon, Saskatchewan
Canada S7H 0J8
P: 664 2100 F: 664 3300
E: Design@Kindrachuk-Agrey.ca